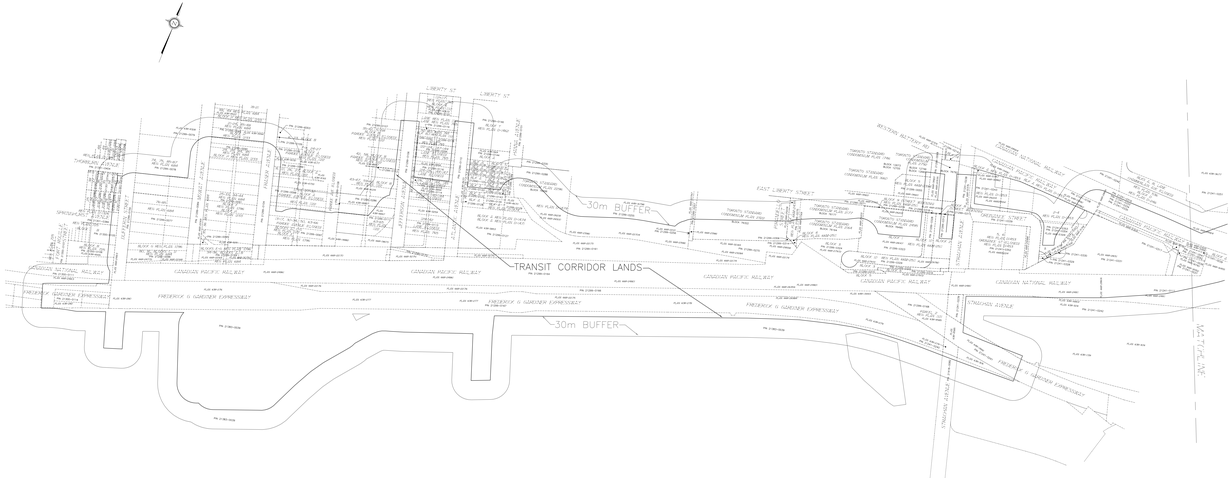

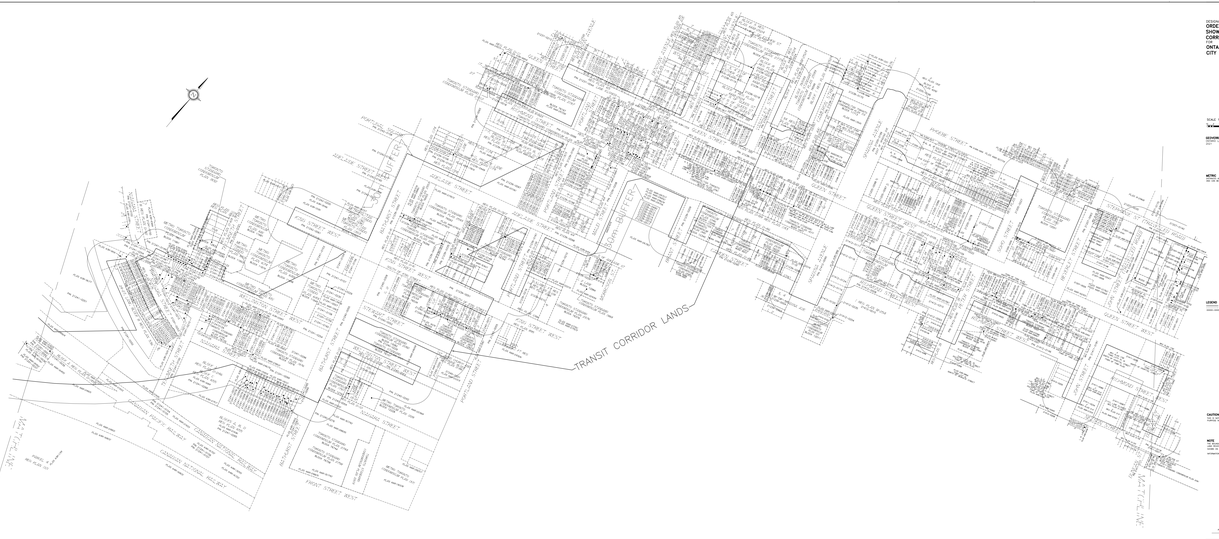

DESIGNATION PLAN FOR
ORDER IN COUNCIL SHOWING TRANSIT CORRIDOR LANDS
ONTARIO LINE
CITY OF TORONTO

SCALE 1:1000

SECONDARY ZONE LTD.
SURVEYORS AND ENGINEERS

NOTES
THIS PLAN IS A DESIGNATION PLAN OF THE ONTARIO LINE AS WITHIN THE CITY OF TORONTO, CITY OF TORONTO BY ORDER IN COUNCIL

LEGEND
SUBJECT LANDS — TRANSIT CORRIDOR LANDS
OTHER LANDS — ONTARIO LINE
— LINE OF ACTIVE CN/CP TRACK CORRIDOR LANDS
— LINE OF ACTIVE GO TRANSIT TRACKS

CAUTION
THE ONTARIO LINE IS SUBJECT TO FUTURE ONE WAY OR TWO WAY SUBWAY TRAF FIC TRACKS PLACED IN THE FUTURE

NOTE
THE DESIGNATION HAS CHANGED FROM PRIOR VERSIONS BY CONSULTING THE ORIGINAL PLAN OF THE ONTARIO LINE AND THE ORDER IN COUNCIL, THE ORIGINAL PLAN WAS REVISED TO REFLECT THE ORDER IN COUNCIL

DATED THIS 20 DAY OF MARCH, 2013

SURVEYOR

CHIEF SURVEYOR
ONTARIO LAND SURVEYOR

Cansurveys-EPCS Ltd.		CHIEF SURVEYOR	
1	ADDED TRANSIT CORRIDOR LANDS	DRAWN:	CHECKED:
2	ADDED LAND DATA, CHANGED TRANSIT CORRIDOR LANDS	DATE:	DATE:
3	ADDED LANDS	DATE OF PLAN:	
4	ADDED LANDS	DATE OF SURVEY:	
5	ADDED LANDS	DATE OF PLAN:	
6	ADDED LANDS	DATE OF SURVEY:	
7	ADDED LANDS	DATE OF PLAN:	
8	ADDED LANDS	DATE OF SURVEY:	