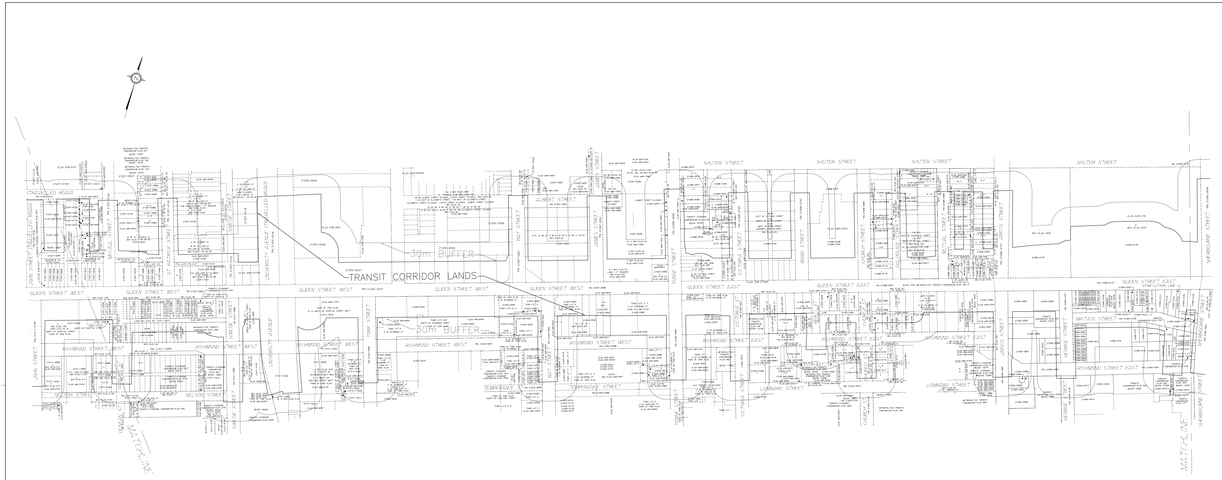

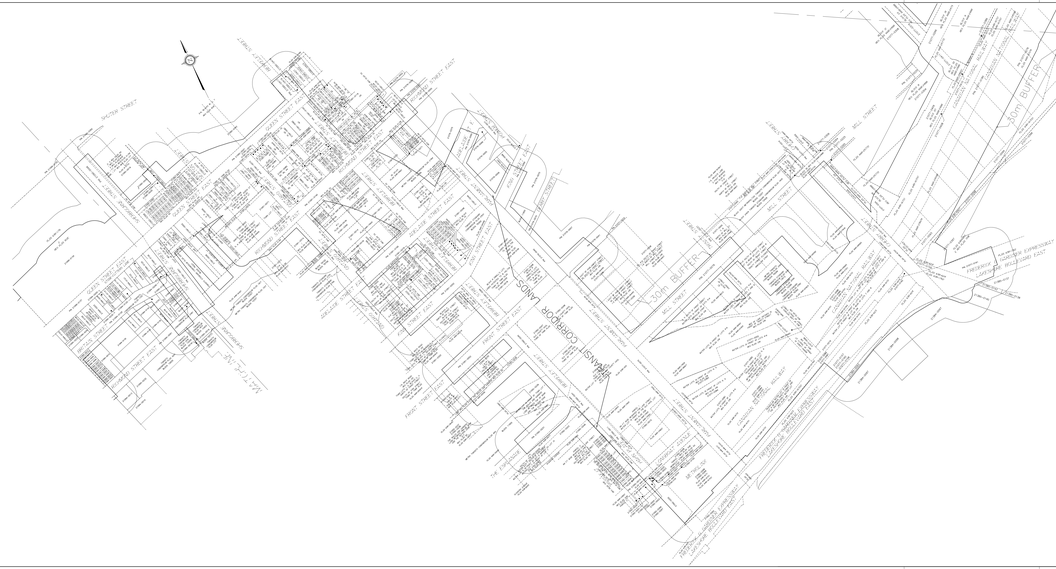

EXPROPRIATION PLAN FOR
ORDER IN COUNCIL SHOWING TRANSIT CORRIDOR LANDS

ONTARIO LINE
CITY OF TORONTO

SCALE 1:1000

BENTLEY MICROSTATION V8

METRIC
DISTANCES AND COORDINATES SHOWN ON THIS PLAN ARE IN METRES
THE PROJECTION IS MTM ZONE 10 (NAD 83 CSRS)

LEGEND
[illegible] LINE OF DEFINED AREA TRANSIT CORRIDOR LANDS
[illegible] PROPERTY DESCRIPTIONS

CAUTION
THIS PLAN IS NOT A PLAN OF SURVEY AND CANNOT BE USED EXCEPT FOR THE PURPOSES INDICATED ON THIS PLAN.

NOTE
THE PROPERTIES AND ENCUMBRANCES SHOWN ARE BASED ON VARIOUS PLANS AND DOCUMENTS. THE LOCATIONS OF THE PROPERTIES AND ENCUMBRANCES ARE APPROXIMATE. SOME OF THE PLANS WERE NOT ACCURATELY PLOTTED, AS MORE DATA WAS AVAILABLE.
INTERSECTION OF BOUNDARY LINES IS PROVIDED BY CAMBIUM.

APPROVED BY
[illegible]
CITY SOLICITOR

CANSTRUCT ICHE Ltd.
[illegible] TORONTO, ONTARIO M5V 2T6 TEL: 416-[illegible]
[illegible] STREET WEST, SUITE [illegible] TORONTO, ONTARIO M5H [illegible] FAX: 416-[illegible]

DRAWN BY: [illegible]	DATE: [illegible]	SCALE: 1:1000	
CHECKED BY: [illegible]	DATE: [illegible]	PROJECT NO. [illegible]	
APPROVED BY: [illegible]	DATE: [illegible]	DWG. NO. [illegible]	

SHEET 2 OF 5